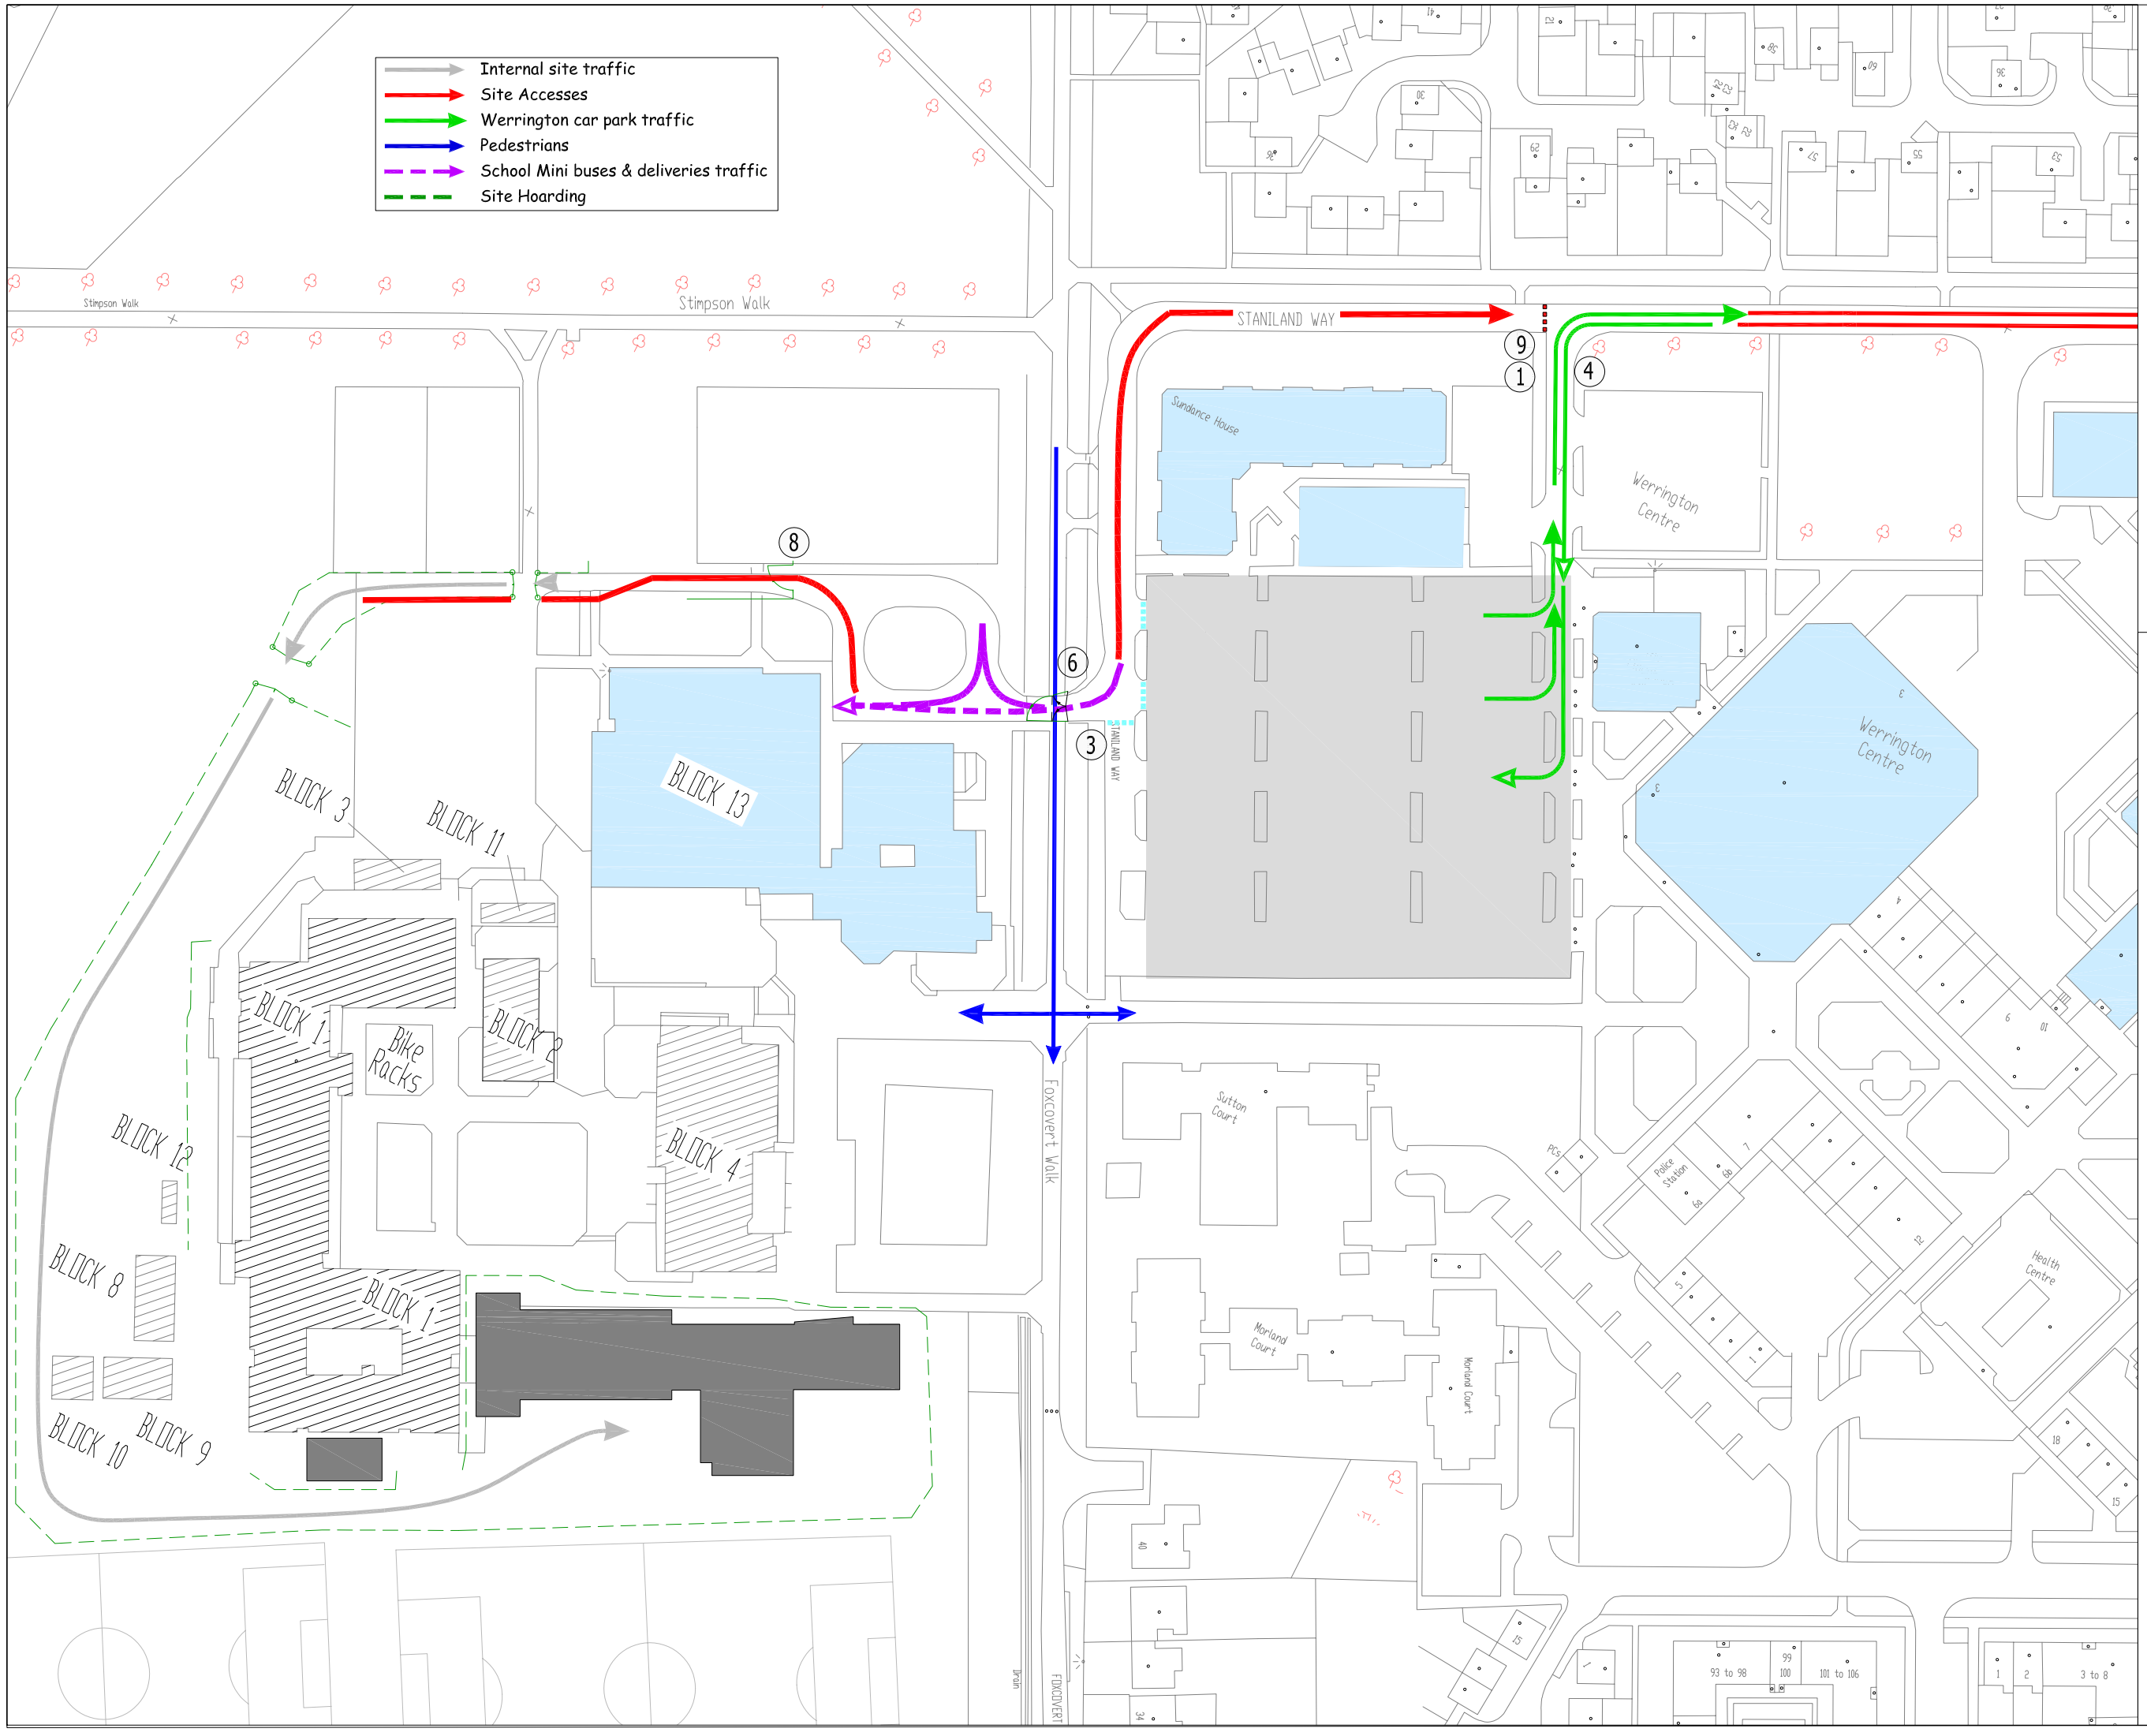

1	Caution Site traffic
3	CONSTRUCTION TRAFFIC
4	No access to construction traffic
6	Caution Site entrance
8	WORKS ACCESS ONLY
9	No access except for site traffic and school deliveries